EXHIBIT 4
DATE 1/17/05
HB 68

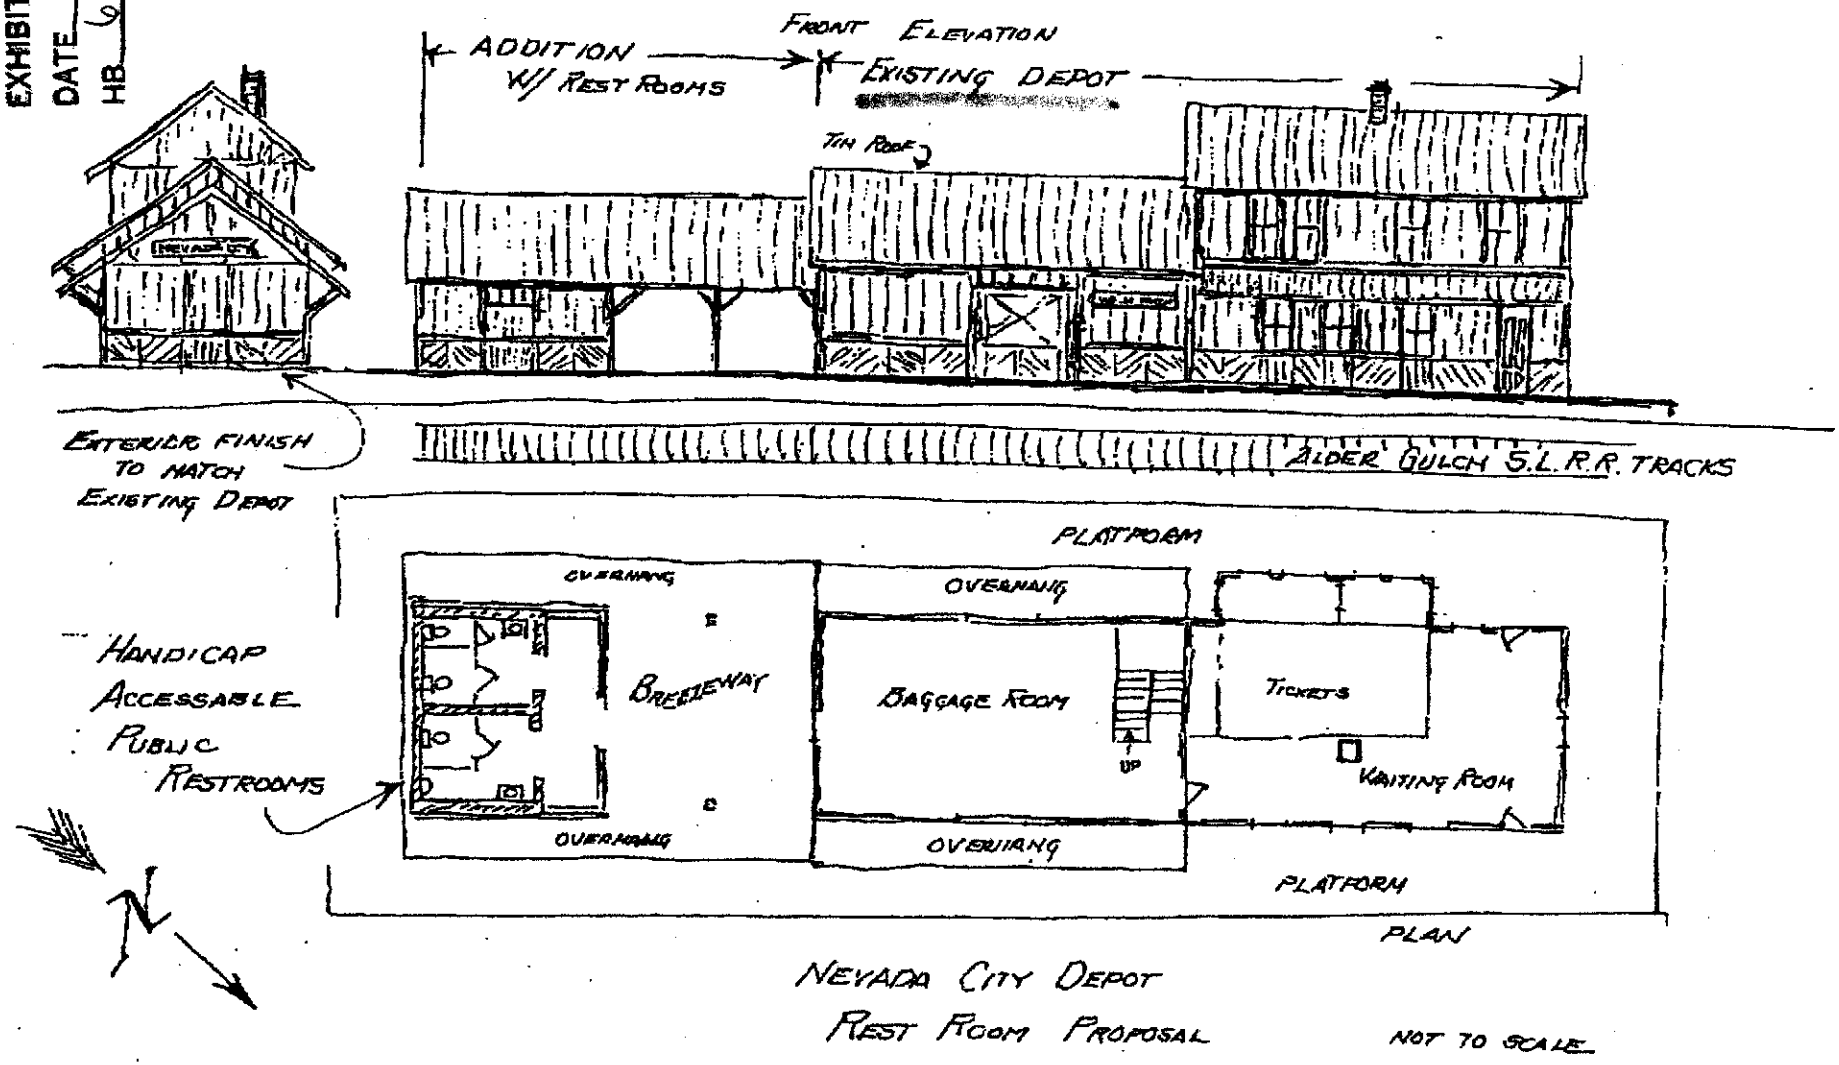

NEVADA CITY DEPOT
REST ROOM PROPOSAL

NOT TO SCALE

SKETCH BY JOHN D ELLINGSEN ♡H MAY 12, 2004

TO NEVADA CITY ↓ & HIGHWAY 287

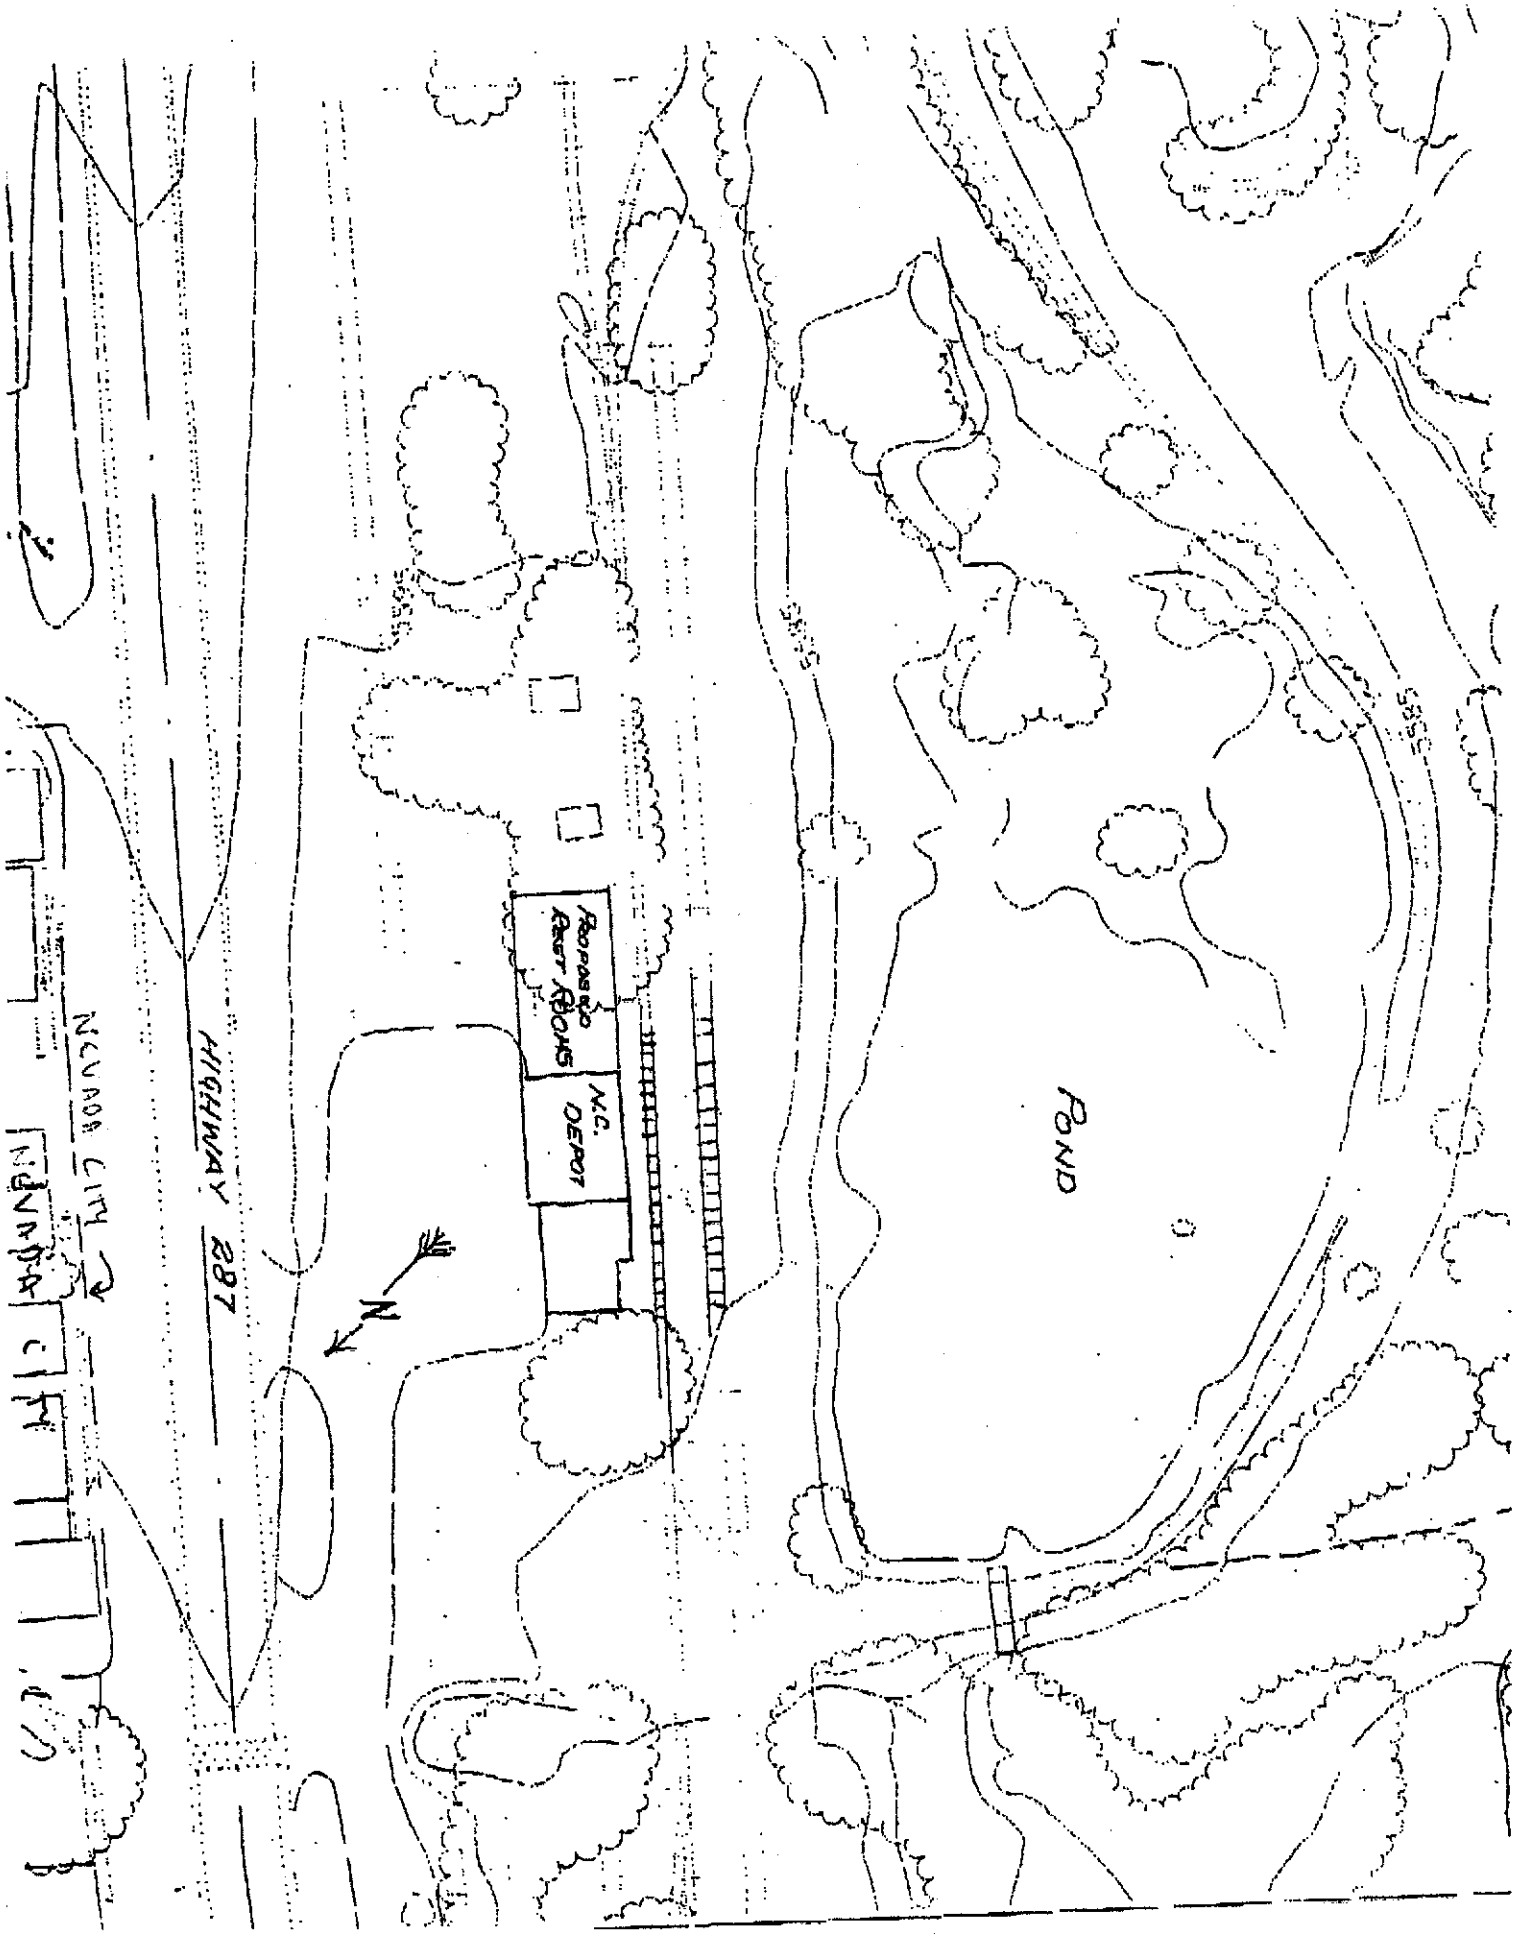
HIGHWAY 287
NEVADA CITY
N.C. DEPOT
POND
N

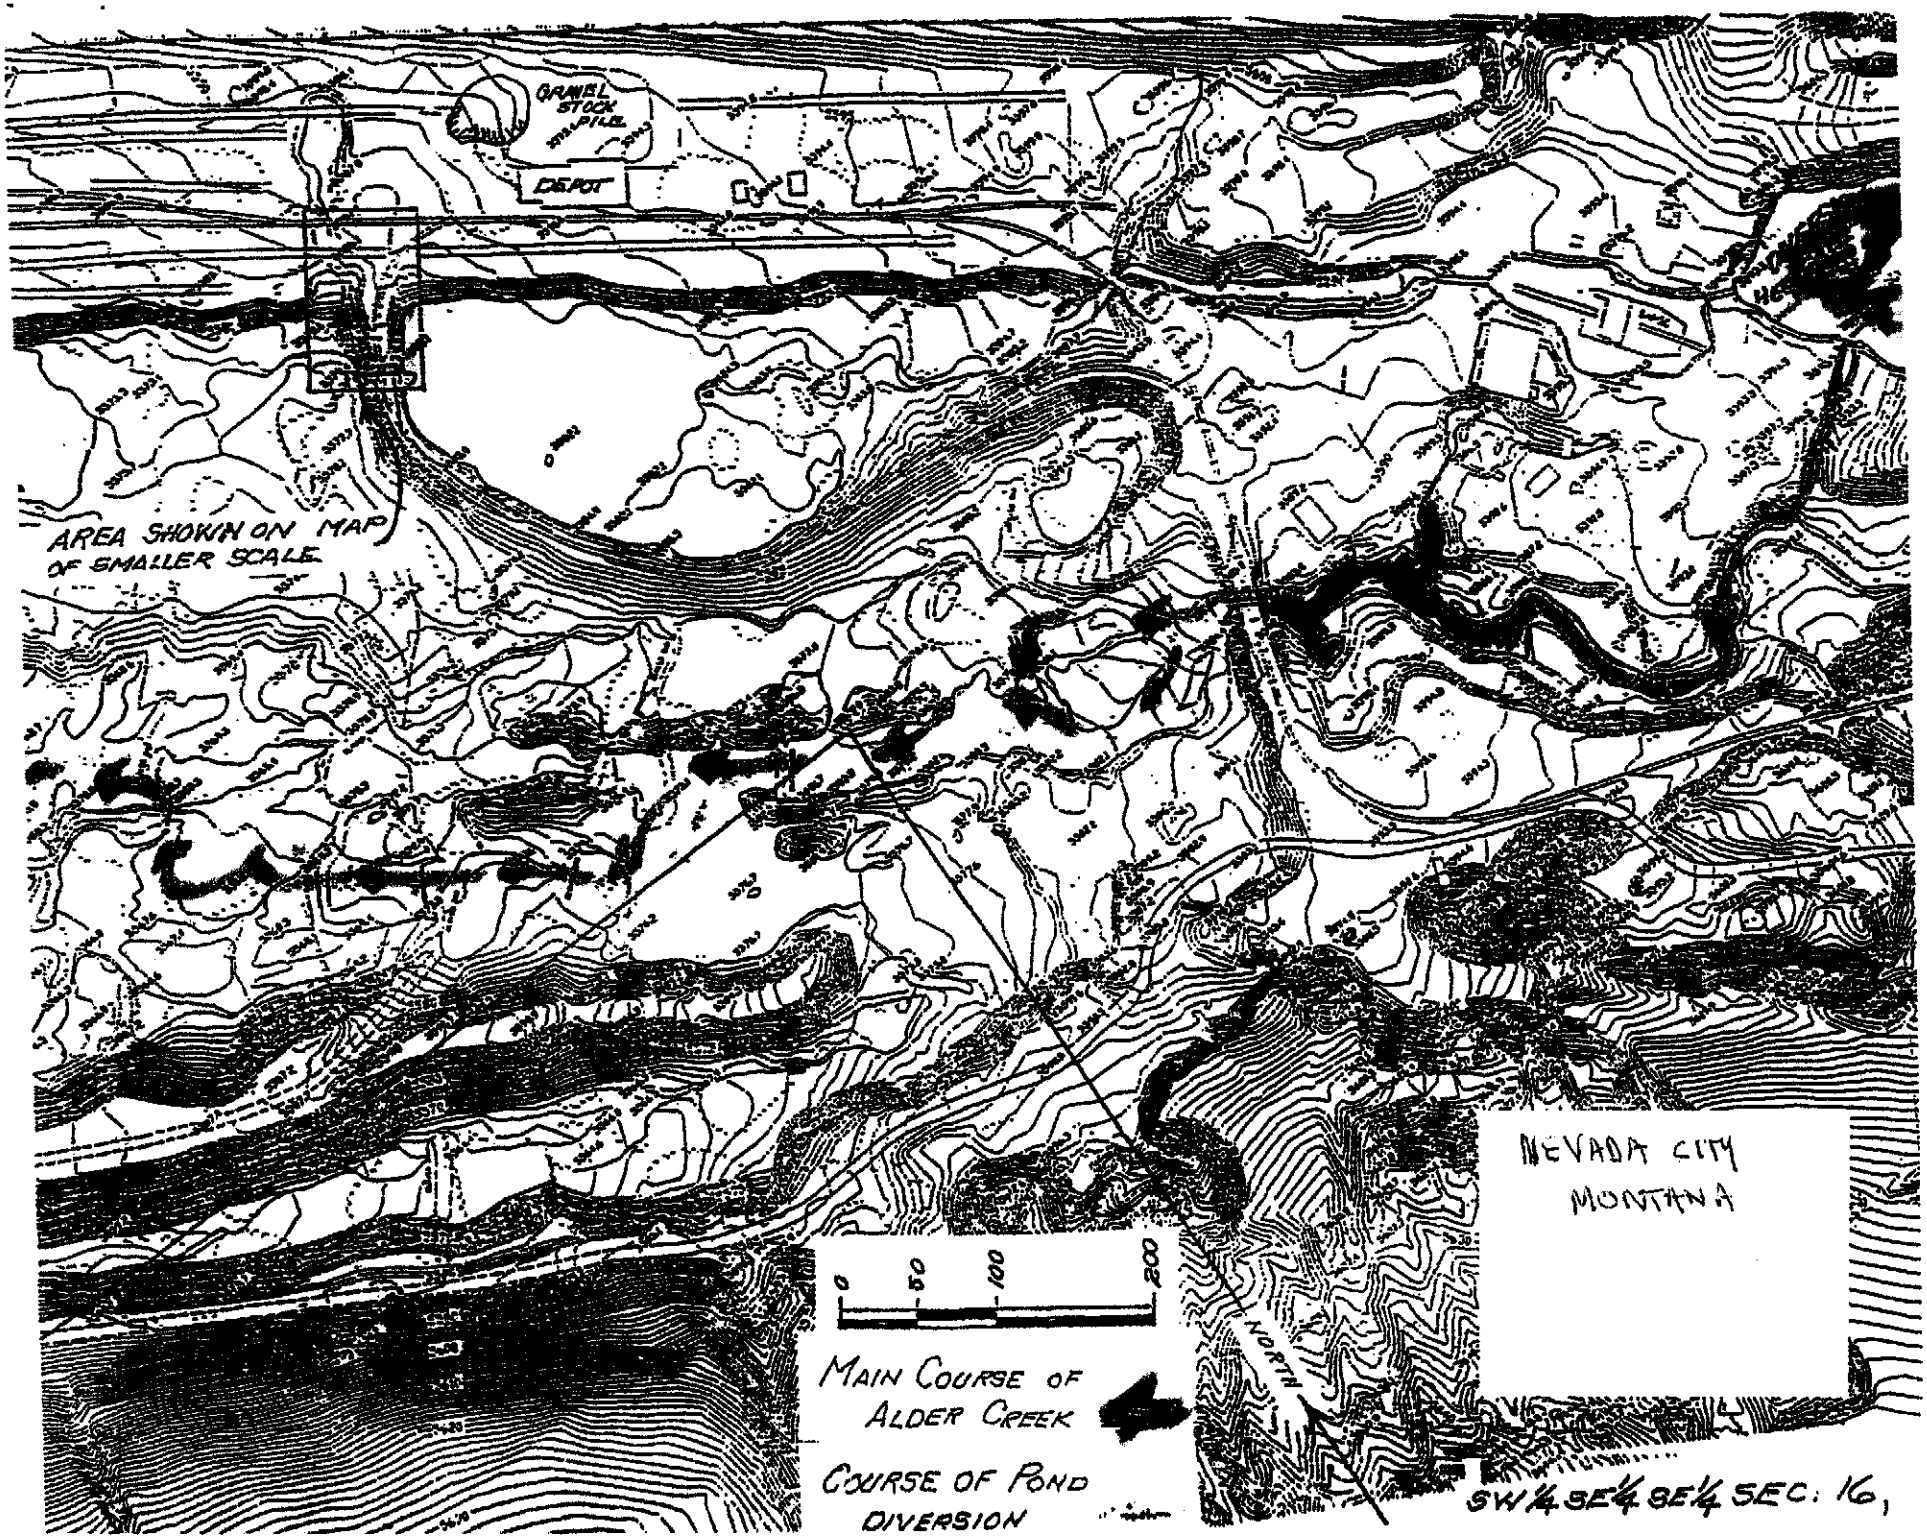
GRAVEL STOCK PILE
DEPOT
AREA SHOWN ON MAP OF SMALLER SCALE
0 50 100 200
MAIN COURSE OF ALDER CREEK
COURSE OF POND DIVERSION
NORTH
NEVADA CITY MONTANA
SW¼ SE¼ SE¼ SEC. 16,

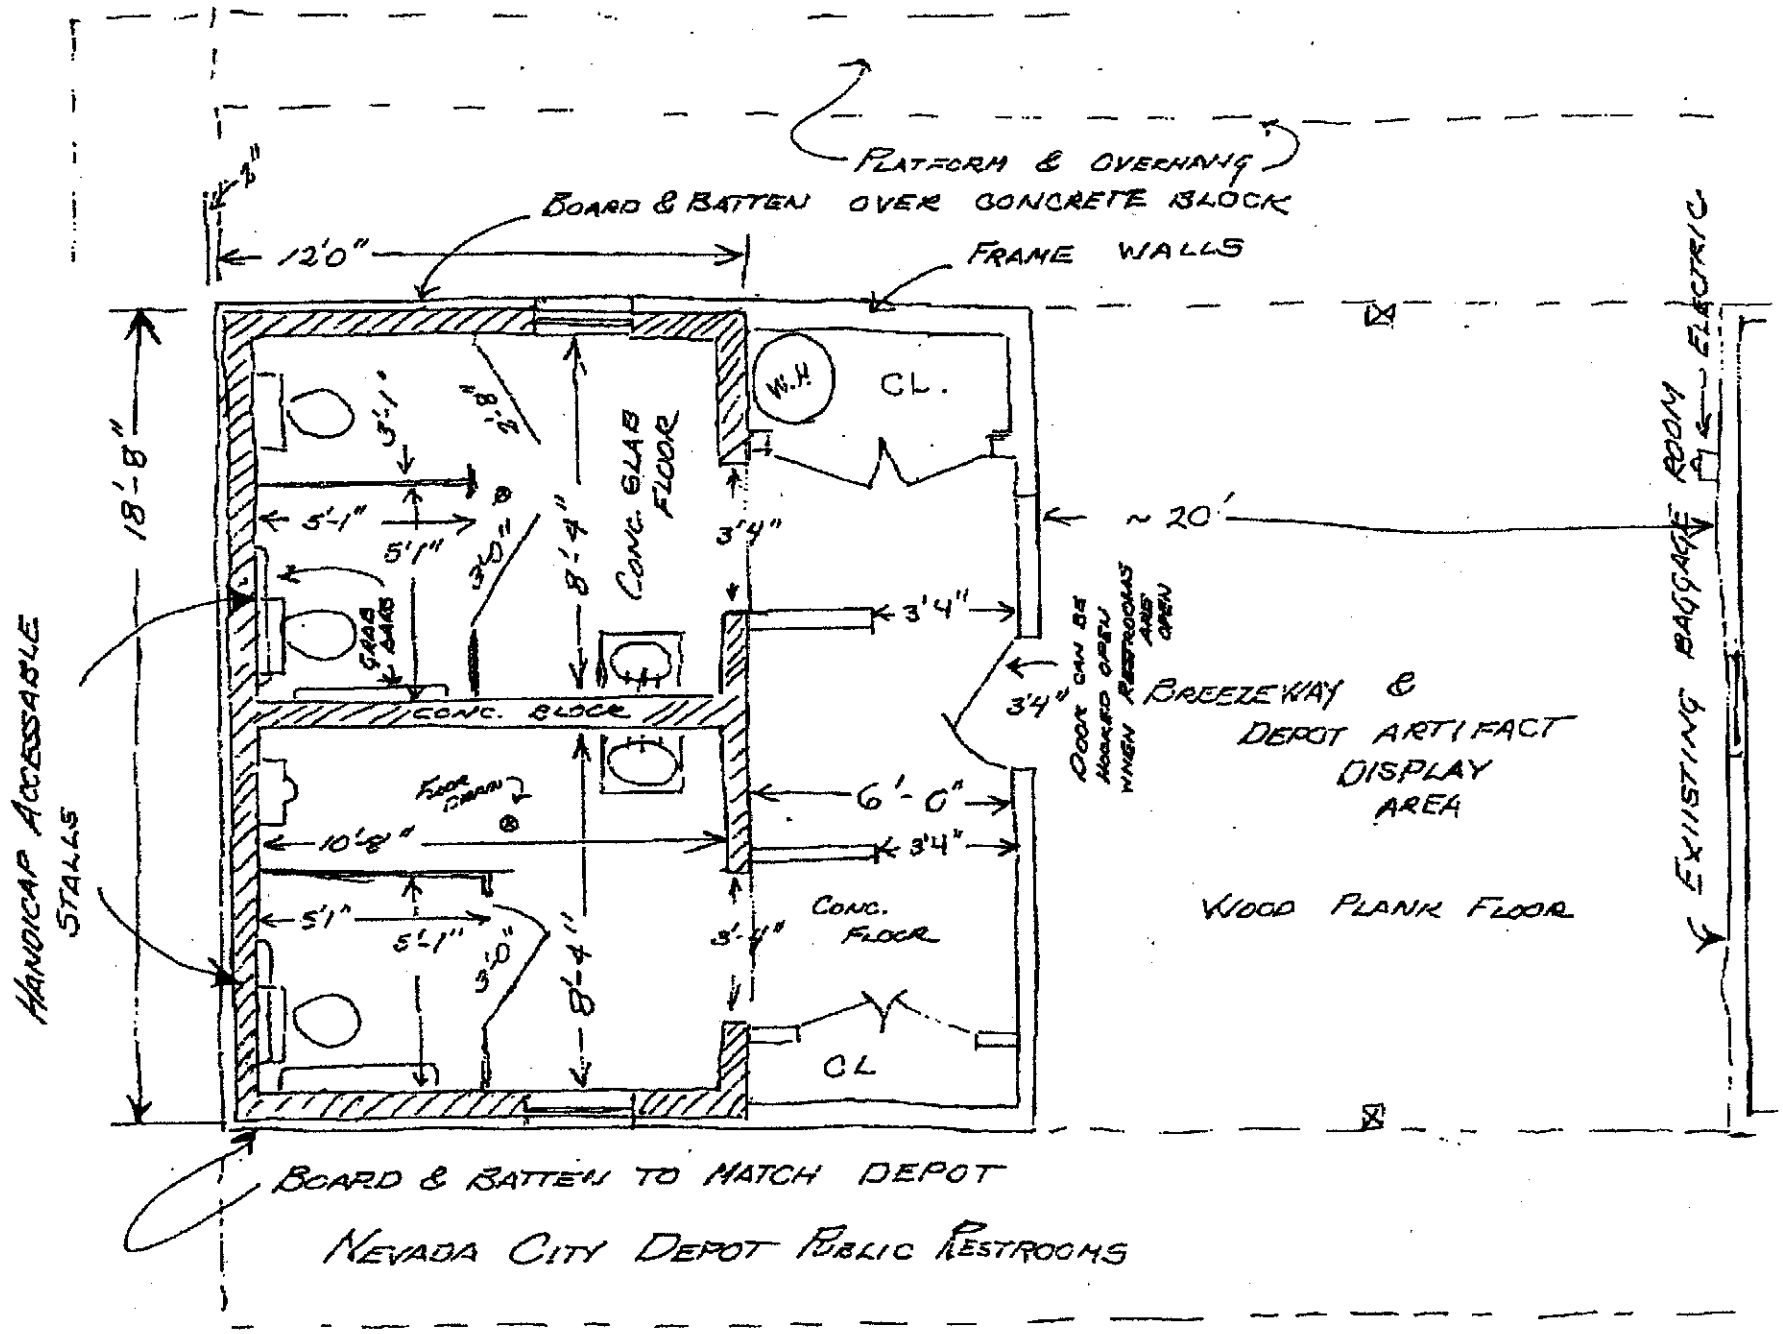

SKETCH BY JOHN D. ELLINGSEN OH

NOT TO SCALE

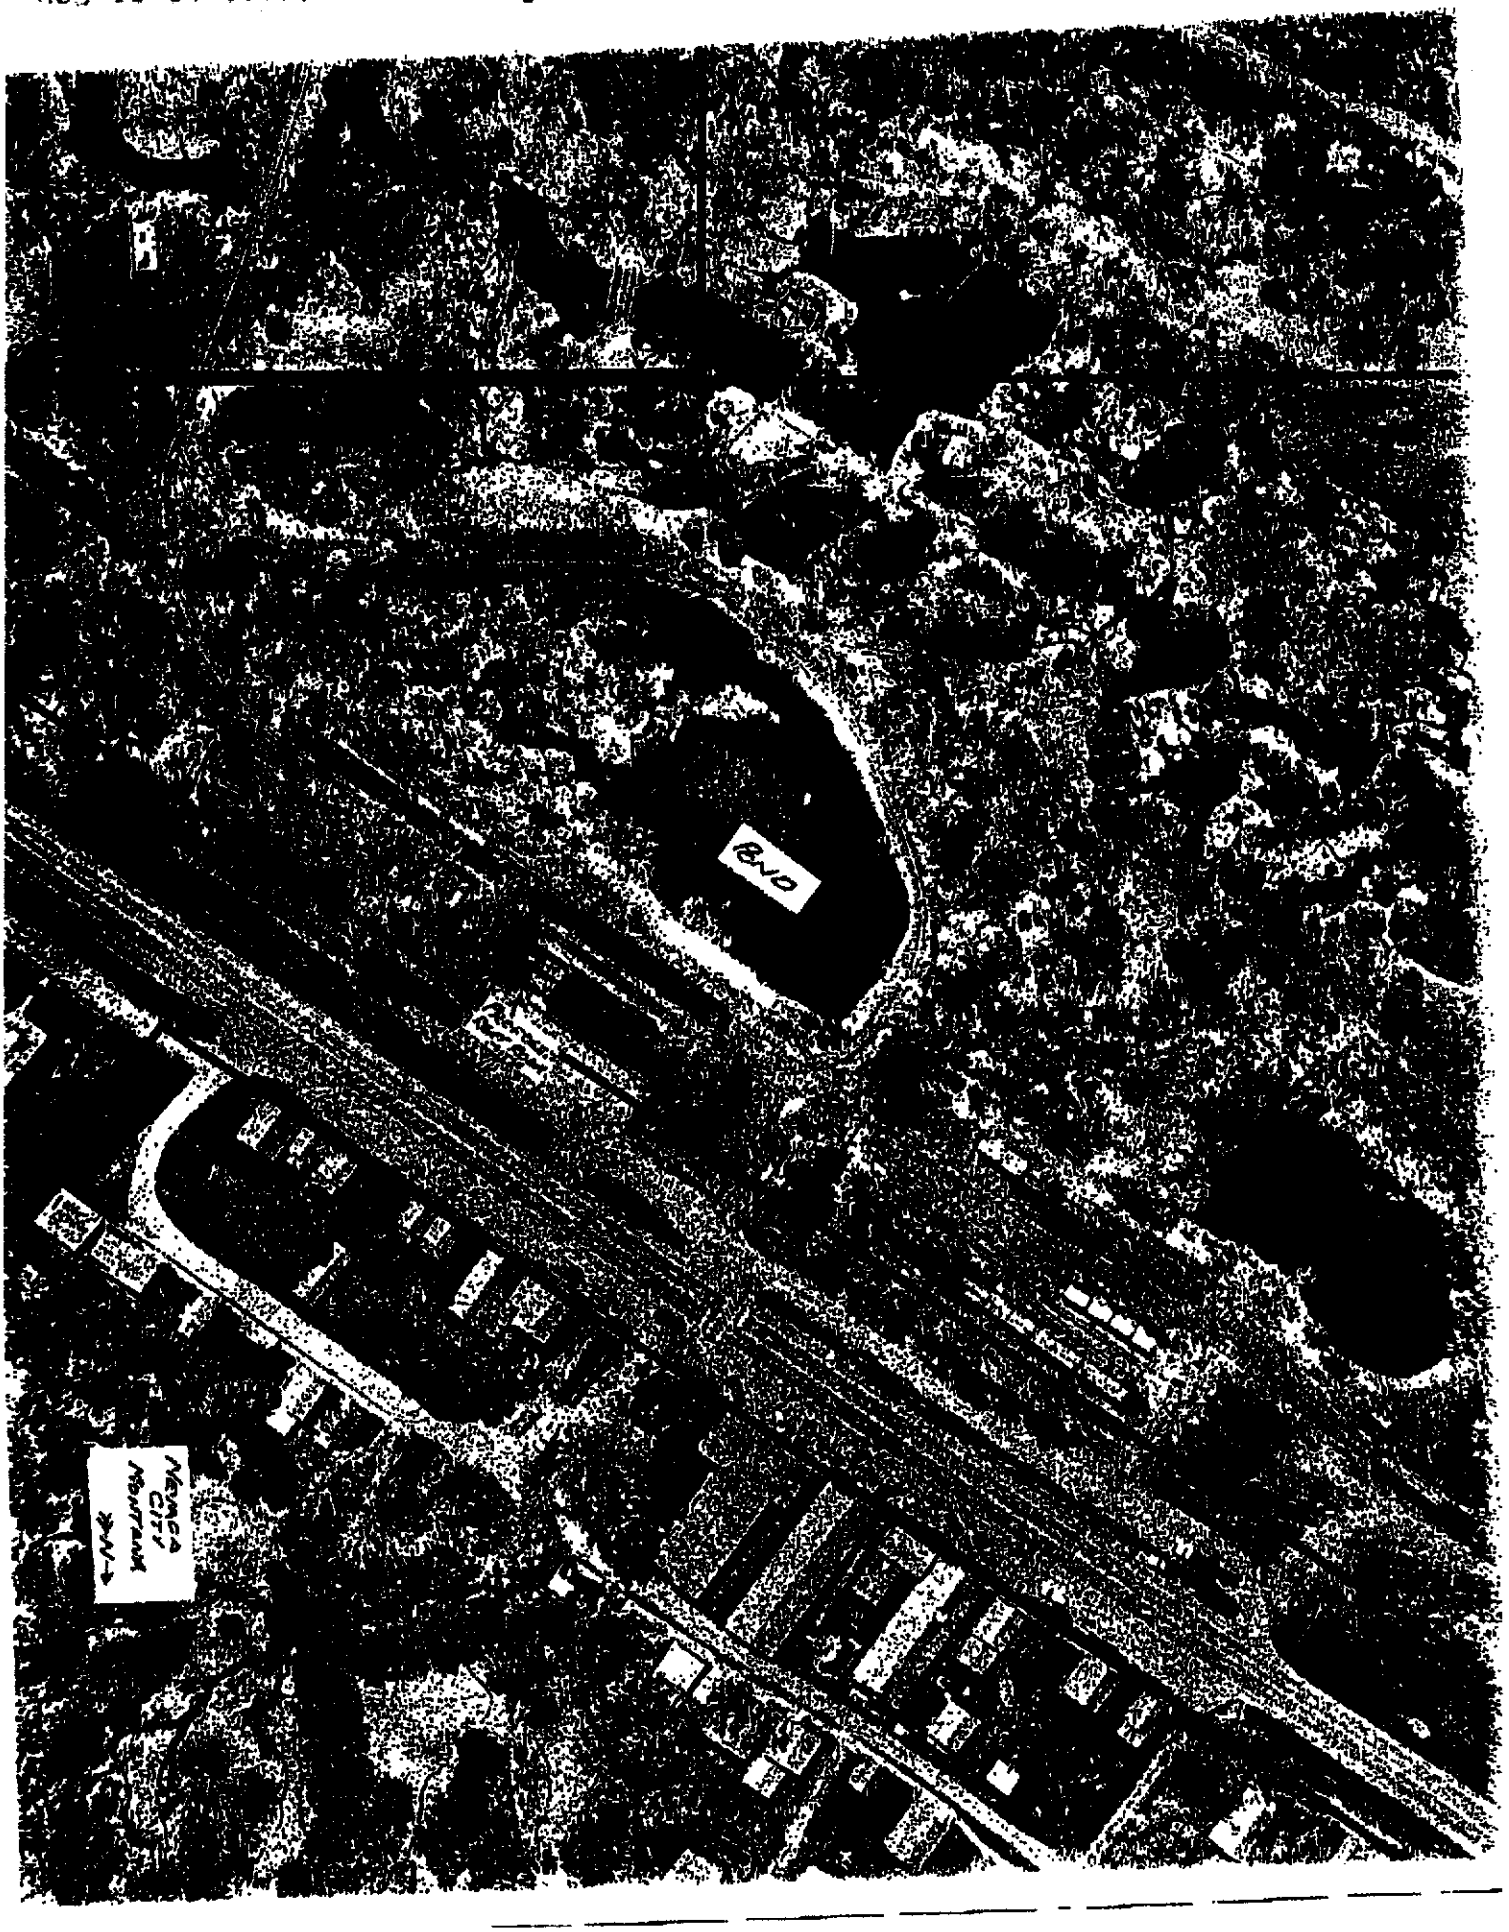
POND
NEVADA CITY MONTANA
N

Virginia City Comfort Station

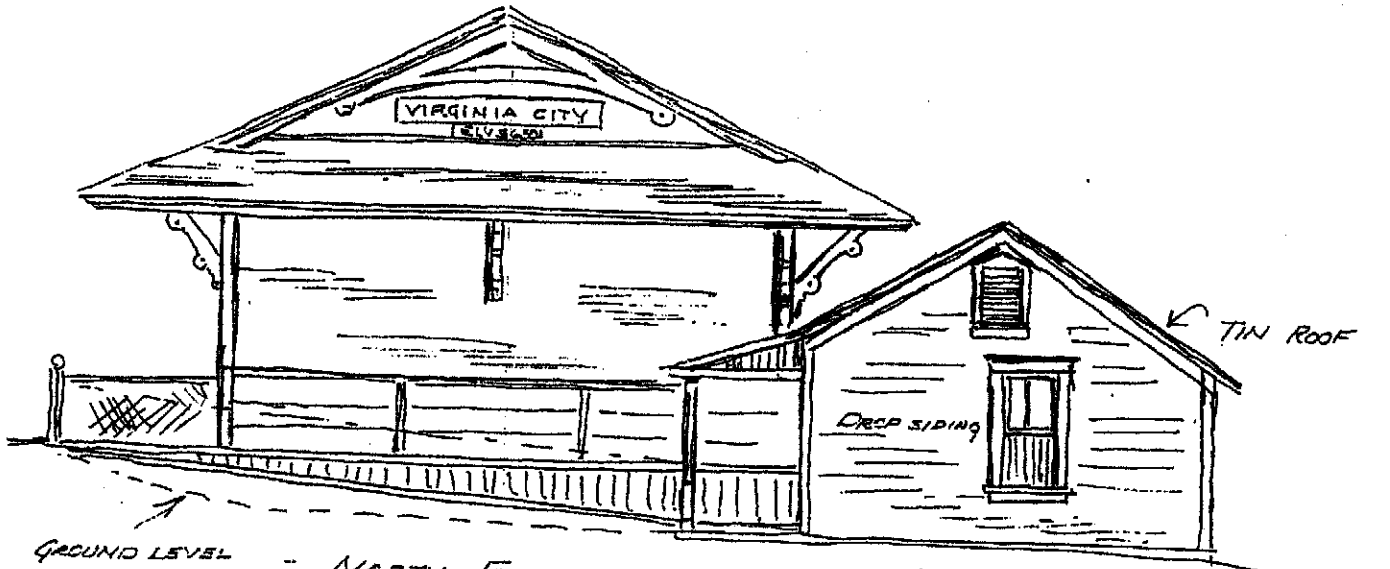

- NORTH ELEVATION

PROPOSED V.C. DEPOT REST ROOMS

DETAILING AS IN N.P.R.R. SECTION HOUSE PLANS. (IE., WINDOW FRAMES, ROOF EDGE, PORCH, ETC..

SKETCH BY JOHN D. ELLINGSEN ♡H MAY 12, 2004

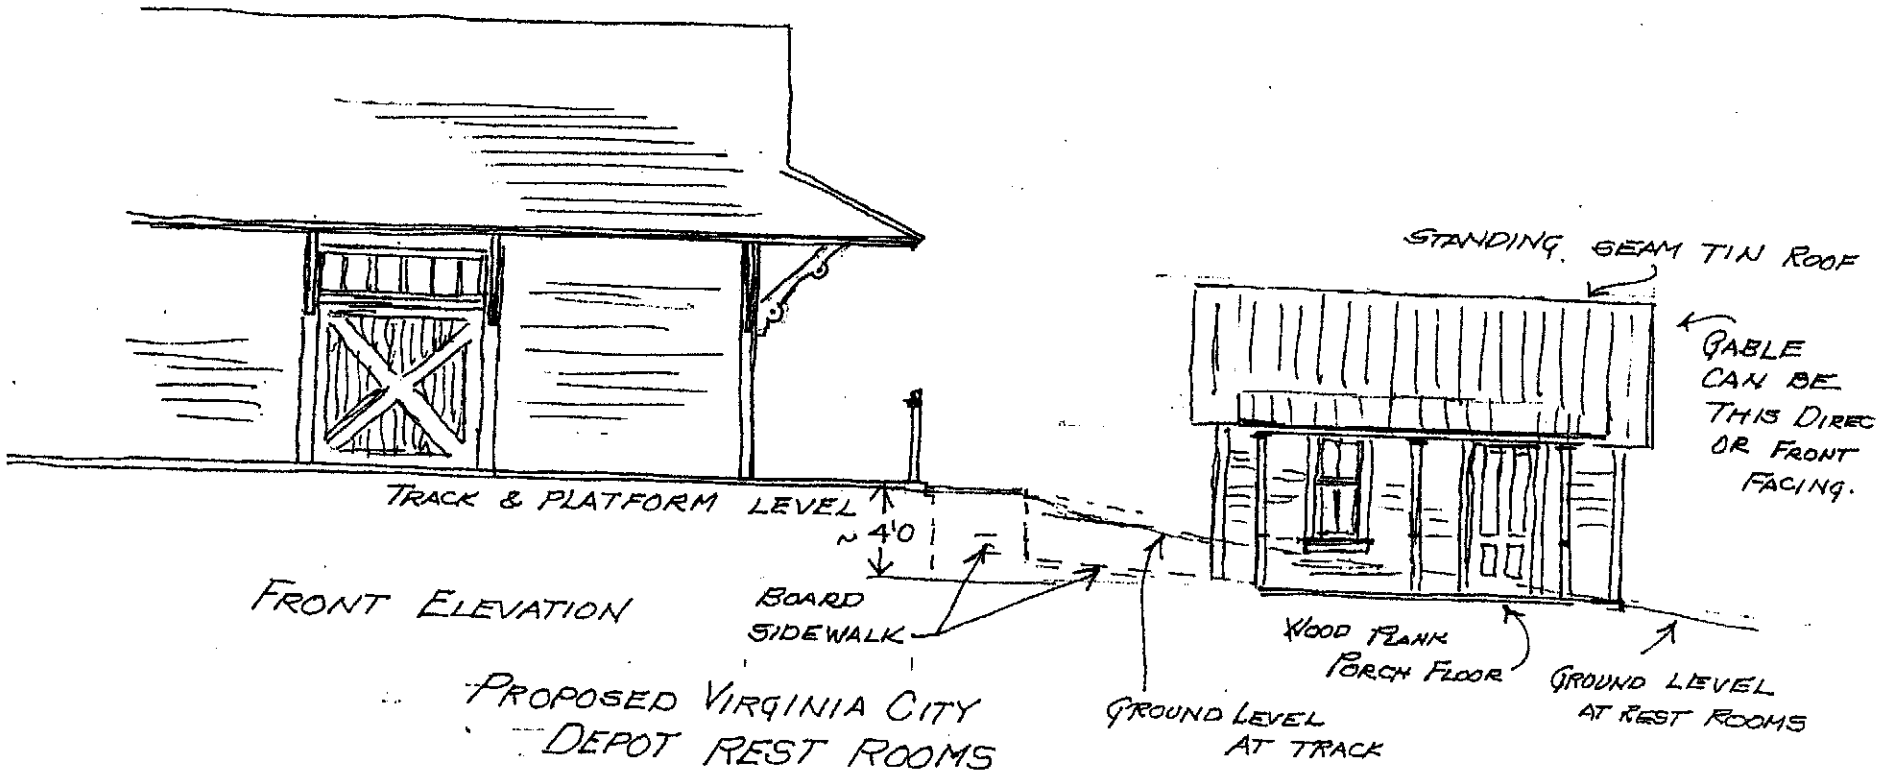

SKETCH BY JOHN D. ELLINGSEN ♡H MAY 13, 2004

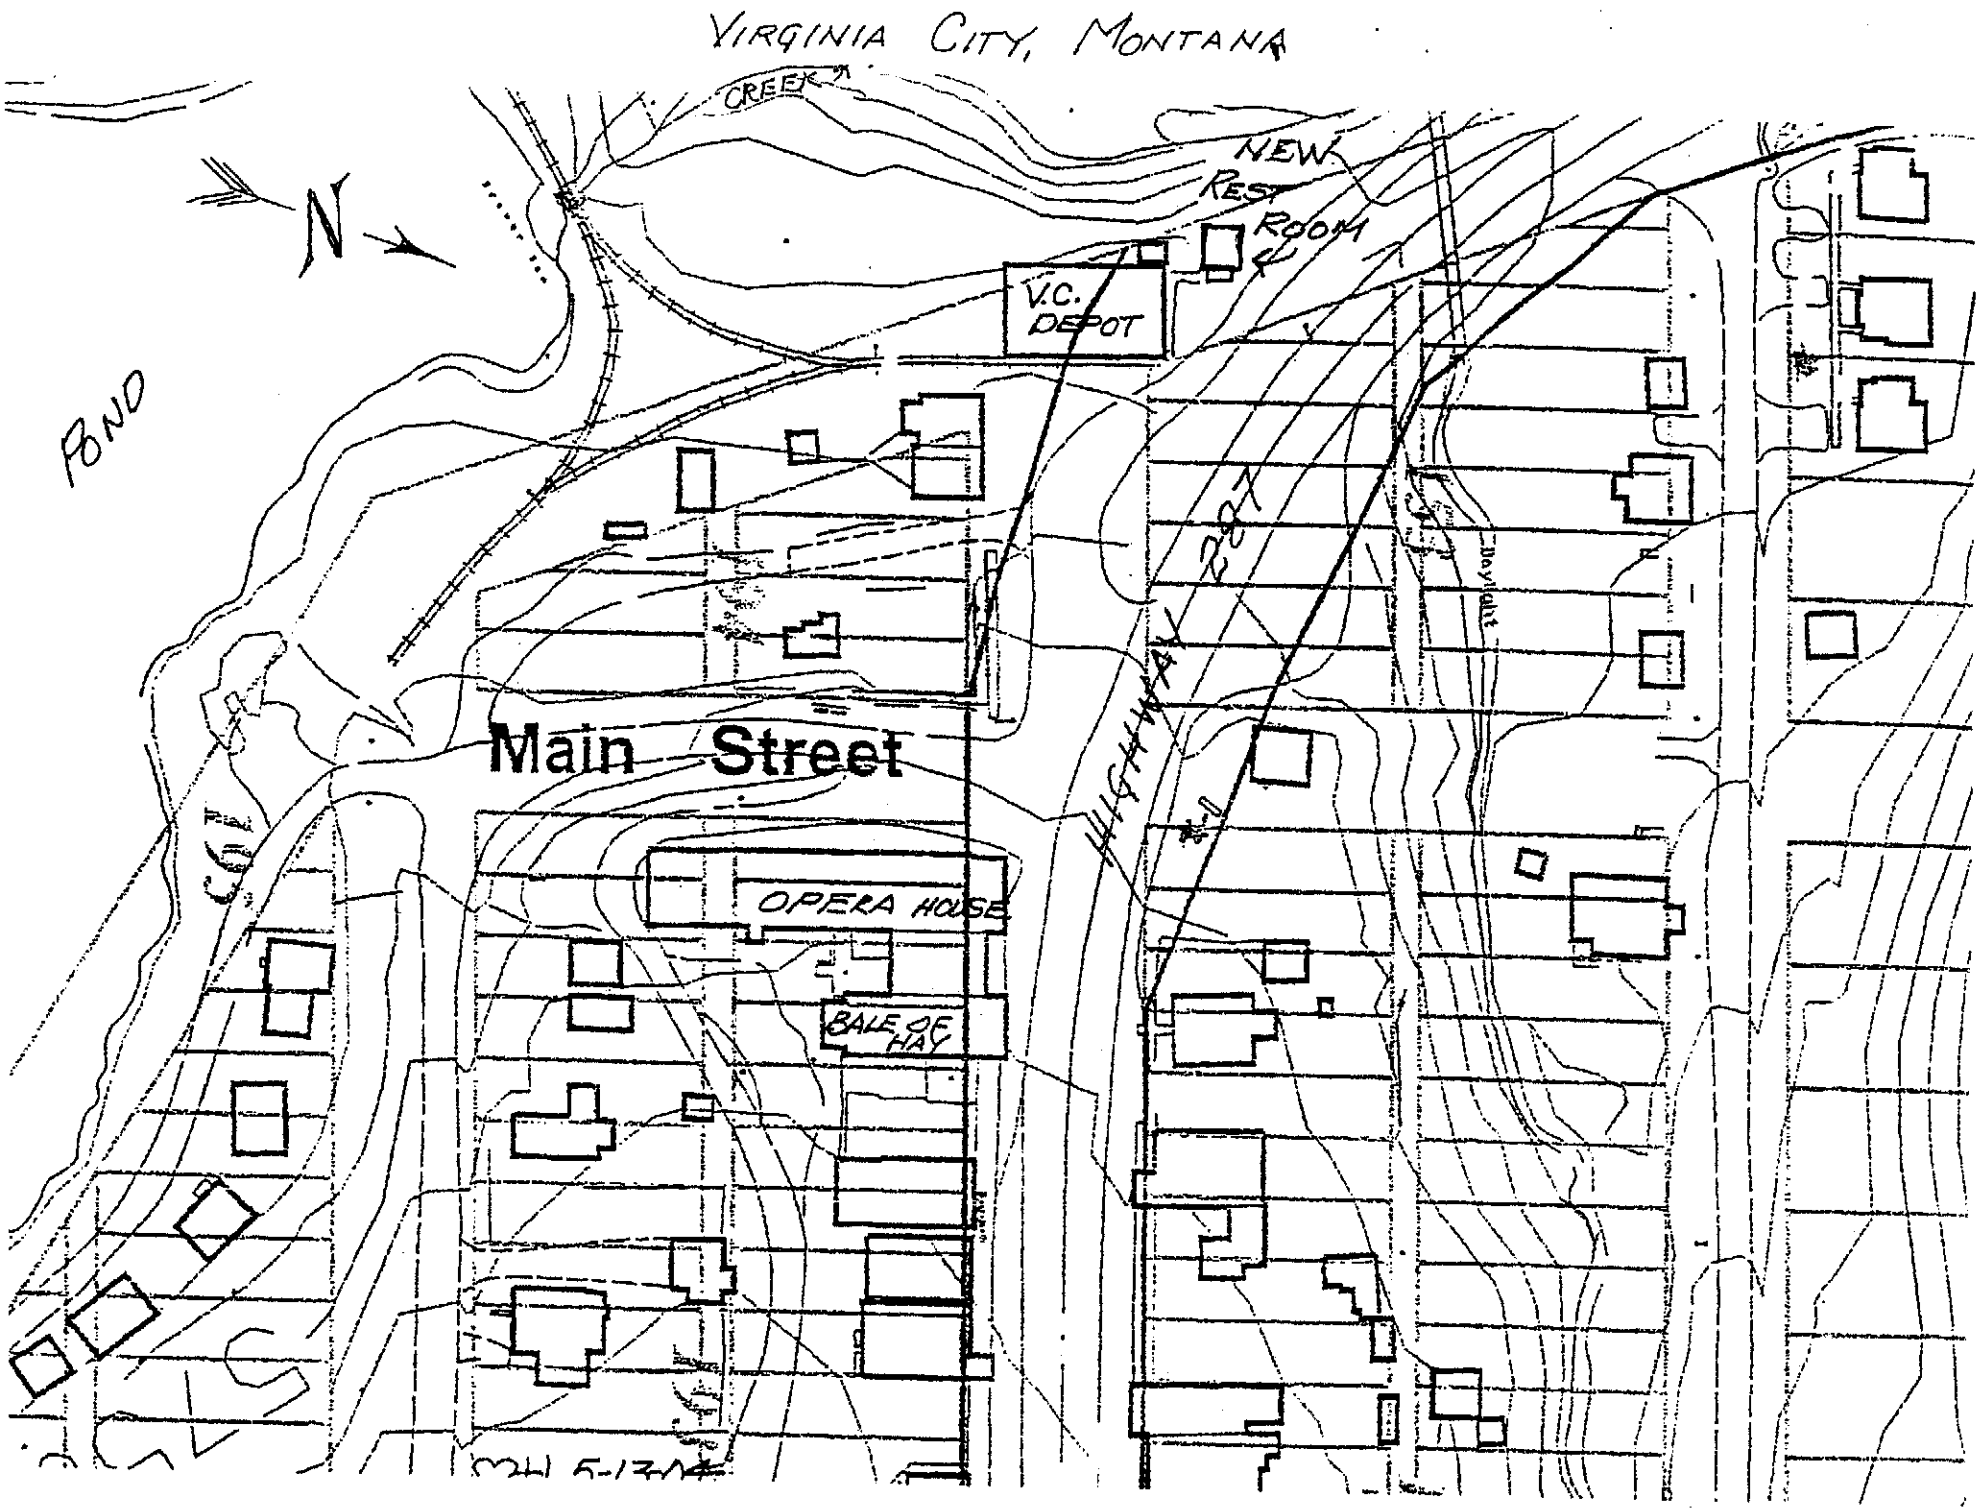
VIRGINIA CITY, MONTANA
CREEK
N
NEW REST ROOM
V.C. DEPOT
POND
HIGHWAY 287
Daylight
Main Street
OPERA HOUSE
BALE OF HAY

POND
PROPOSED WEST BOOM SITE
VIRGINIA CITY MONTANA
N

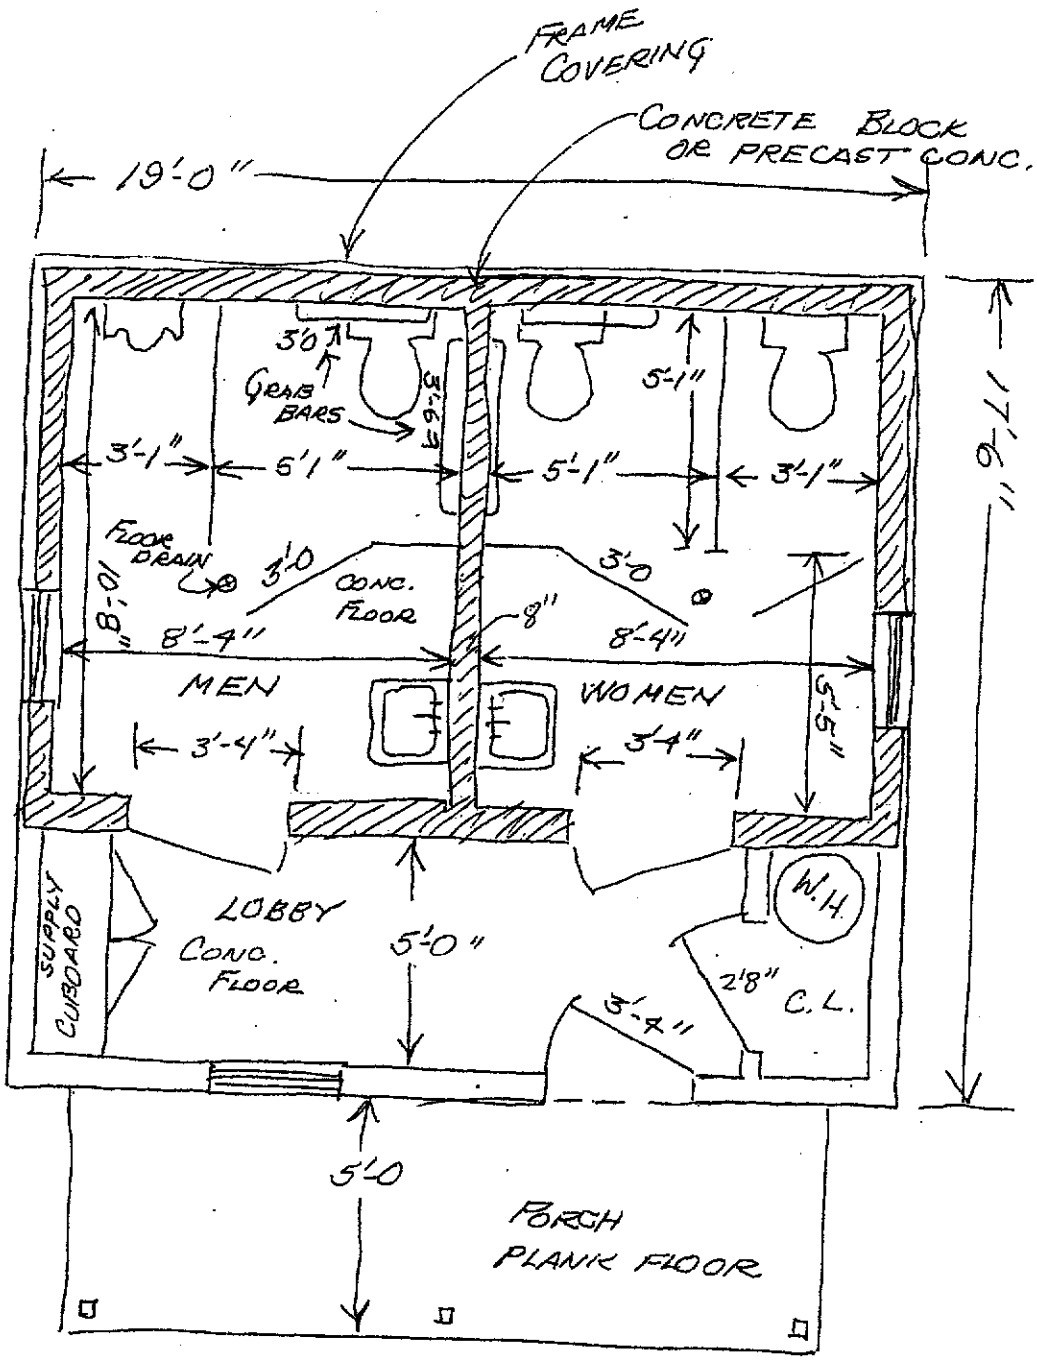

PUBLIC REST ROOMS
VIRGINIA CITY DEPOT
VIRGINIA CITY, MONTANA

Sketch by Paul Billington OH May 25, 2004

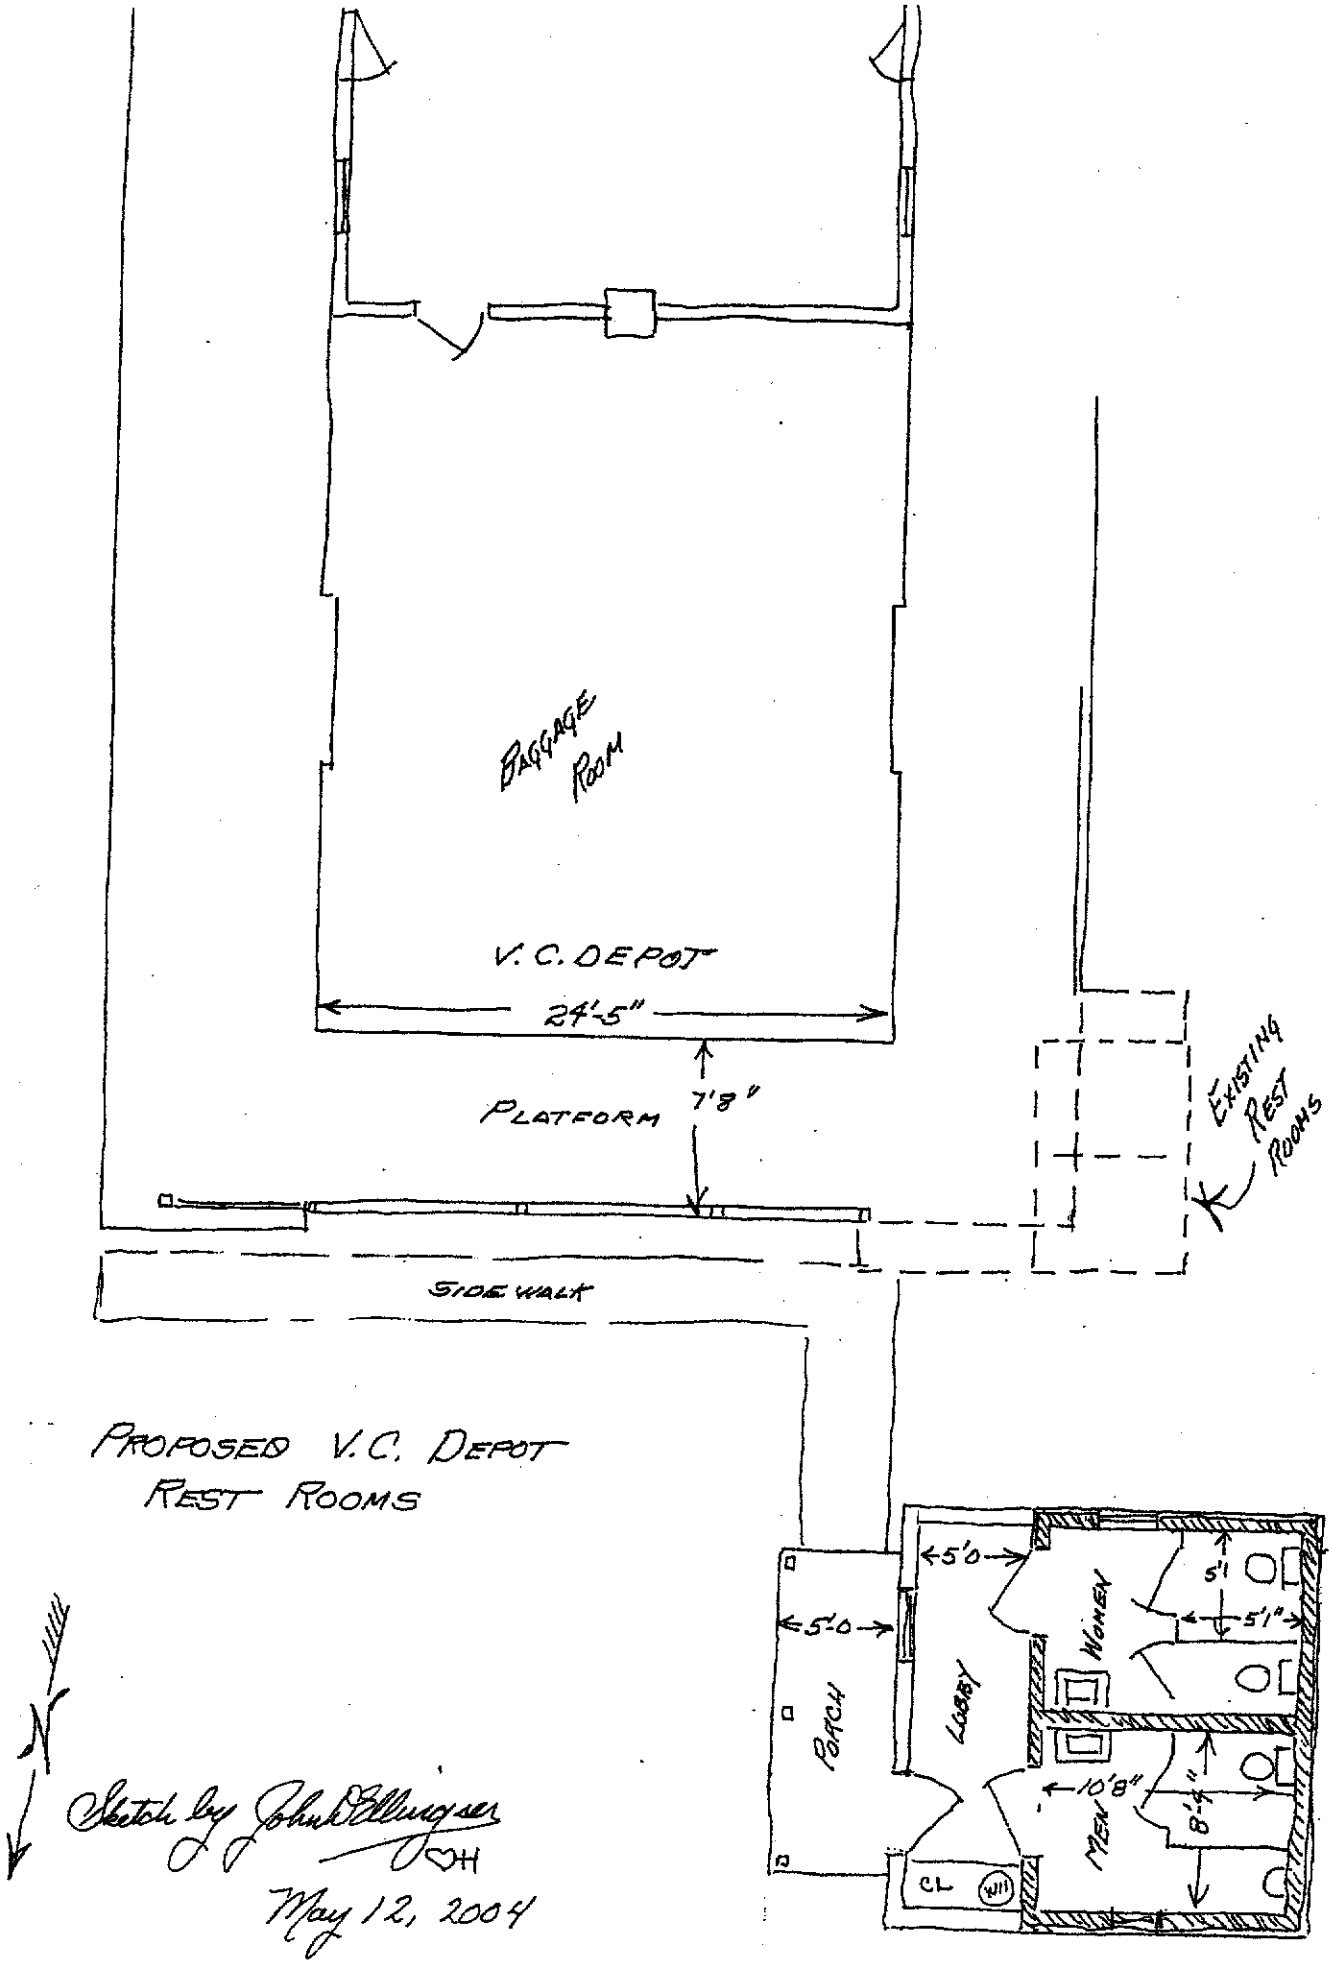

PROPOSED V.C. DEPOT
REST ROOMS

Sketch by John D. Ellingser
JH
May 12, 2004