EXHIBIT 7
DATE 1/09/09
HB

ROCKY BOY'S / NORTH CENTRAL MONTANA REGIONAL WATER SYSTEM

REGIONAL WATER SYSTEM

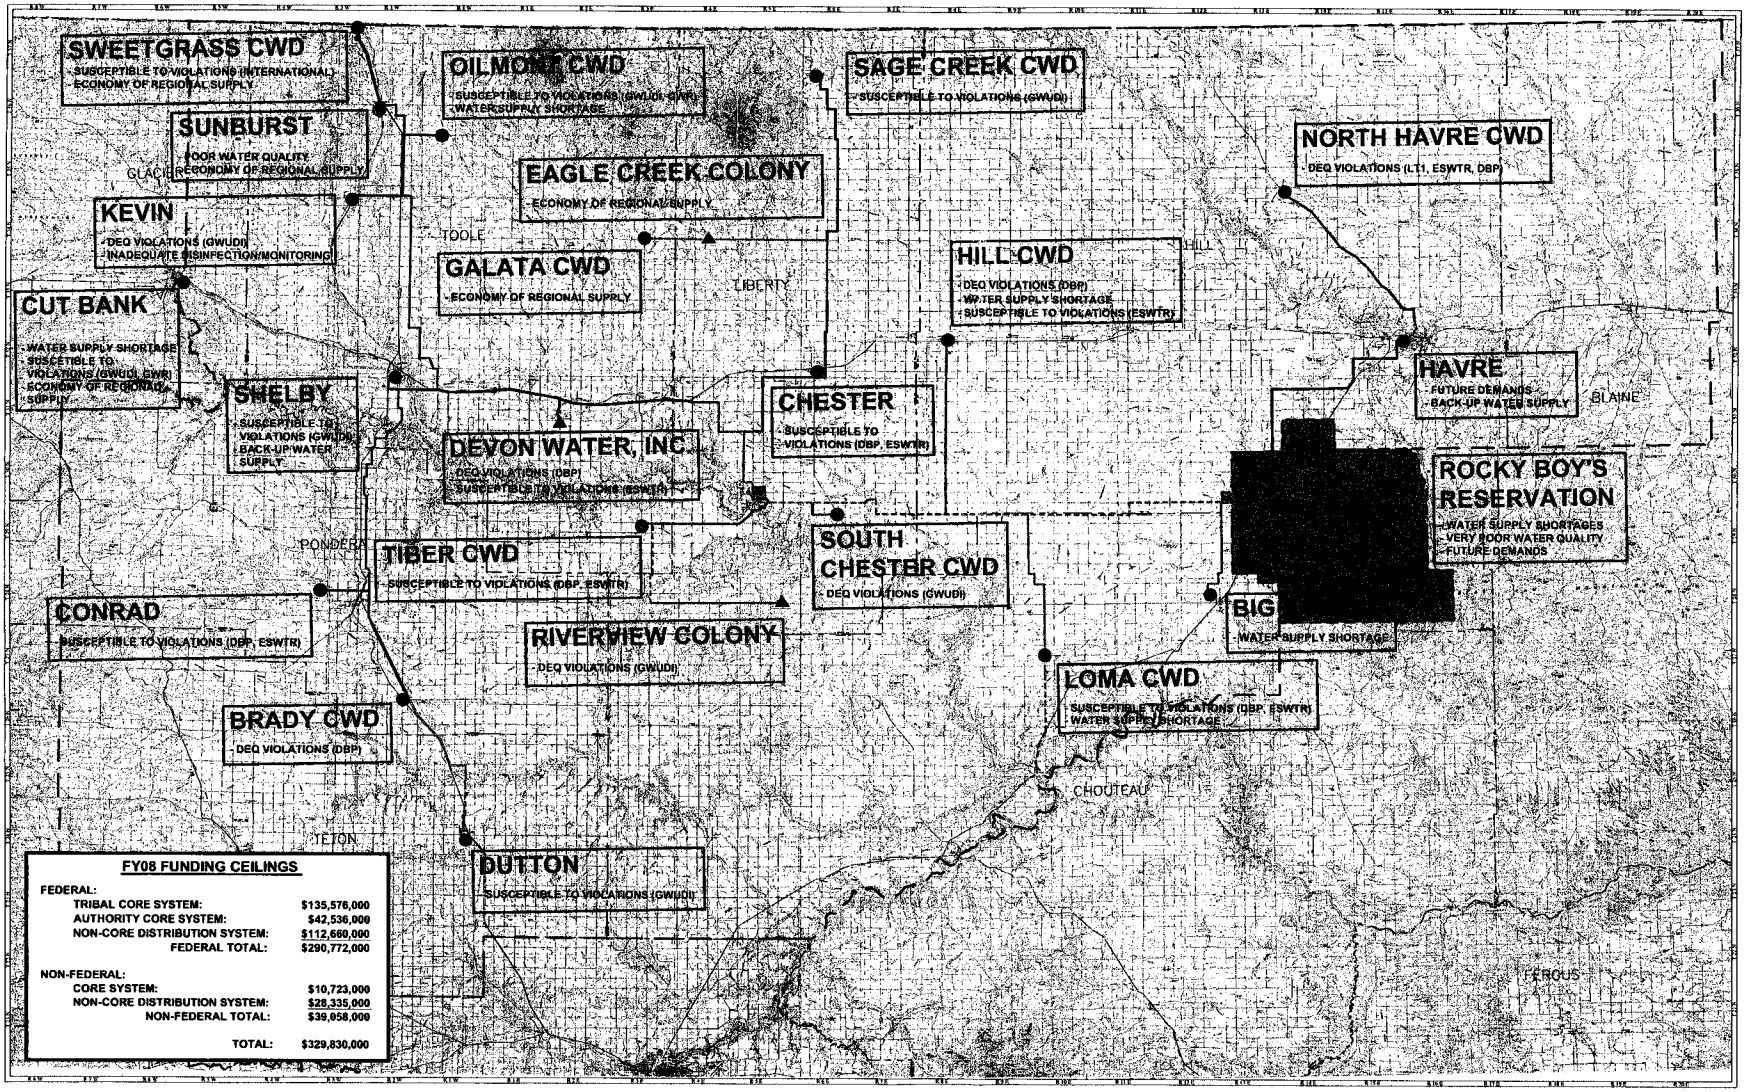

FY08 FUNDING CEILINGS

FEDERAL:	
TRIBAL CORE SYSTEM:	$135,576,000
AUTHORITY CORE SYSTEM:	$42,536,000
NON-CORE DISTRIBUTION SYSTEM:	$112,660,000
FEDERAL TOTAL:	$290,772,000
NON-FEDERAL:	
CORE SYSTEM:	$10,723,000
NON-CORE DISTRIBUTION SYSTEM:	$28,335,000
NON-FEDERAL TOTAL:	$39,058,000
TOTAL:	$329,830,000

N
W E
S

May, 2008

LEGEND

PROPOSED CORE WATER SYSTEM

- PIPE LINE
- WATER TREATMENT PLANT

PROPOSED NON-CORE WATER SYSTEM

- 4.0" PIPE
- 6.0" PIPE
- 8.0" PIPE
- 10.0" PIPE
- 12.0" PIPE
- 16.0" PIPE
- 18.0" PIPE
- 20.0" PIPE
- 24.0" PIPE
- 30.0" PIPE
- METER STATION
- PUMP STATION
- PUMP/RESERVOIR STATION
- GATE VALVE
- PRESSURE REDUCING VALVE
- AIR RELEASE VALVE

PARTICIPATING ENTITIES

- NAME — MEMBER ENTITY
- NAME — WATER PURCHASER

CAPACITY = 19.4 MGD

CONTINGENT PARTICIPATING ENTITIES

- NAME — MEMBER ENTITY

CAPACITY = 4.6 MGD

EXISTING WATER SYSTEMS

- PIPELINES
- Water Tank — WATER TANK/RESERVOIR STORAGE
- TOWNSHIP LINE
- COUNTY LINE AND NAME
- ROCKY BOY'S INDIAN RESERVATION BOUNDARY
- POTENTIAL EXPANDED REGIONAL SYSTEM BOUNDARY

CWD - COUNTY WATER DISTIRCT

DEQ - DEPARTMENT OF ENVIRONMENTAL QUALITY

Kadrmas Lee & Jackson
Engineers Surveyors Planners

AE2