EXHIBIT 4
DATE Jan. 15, 09
HB 4

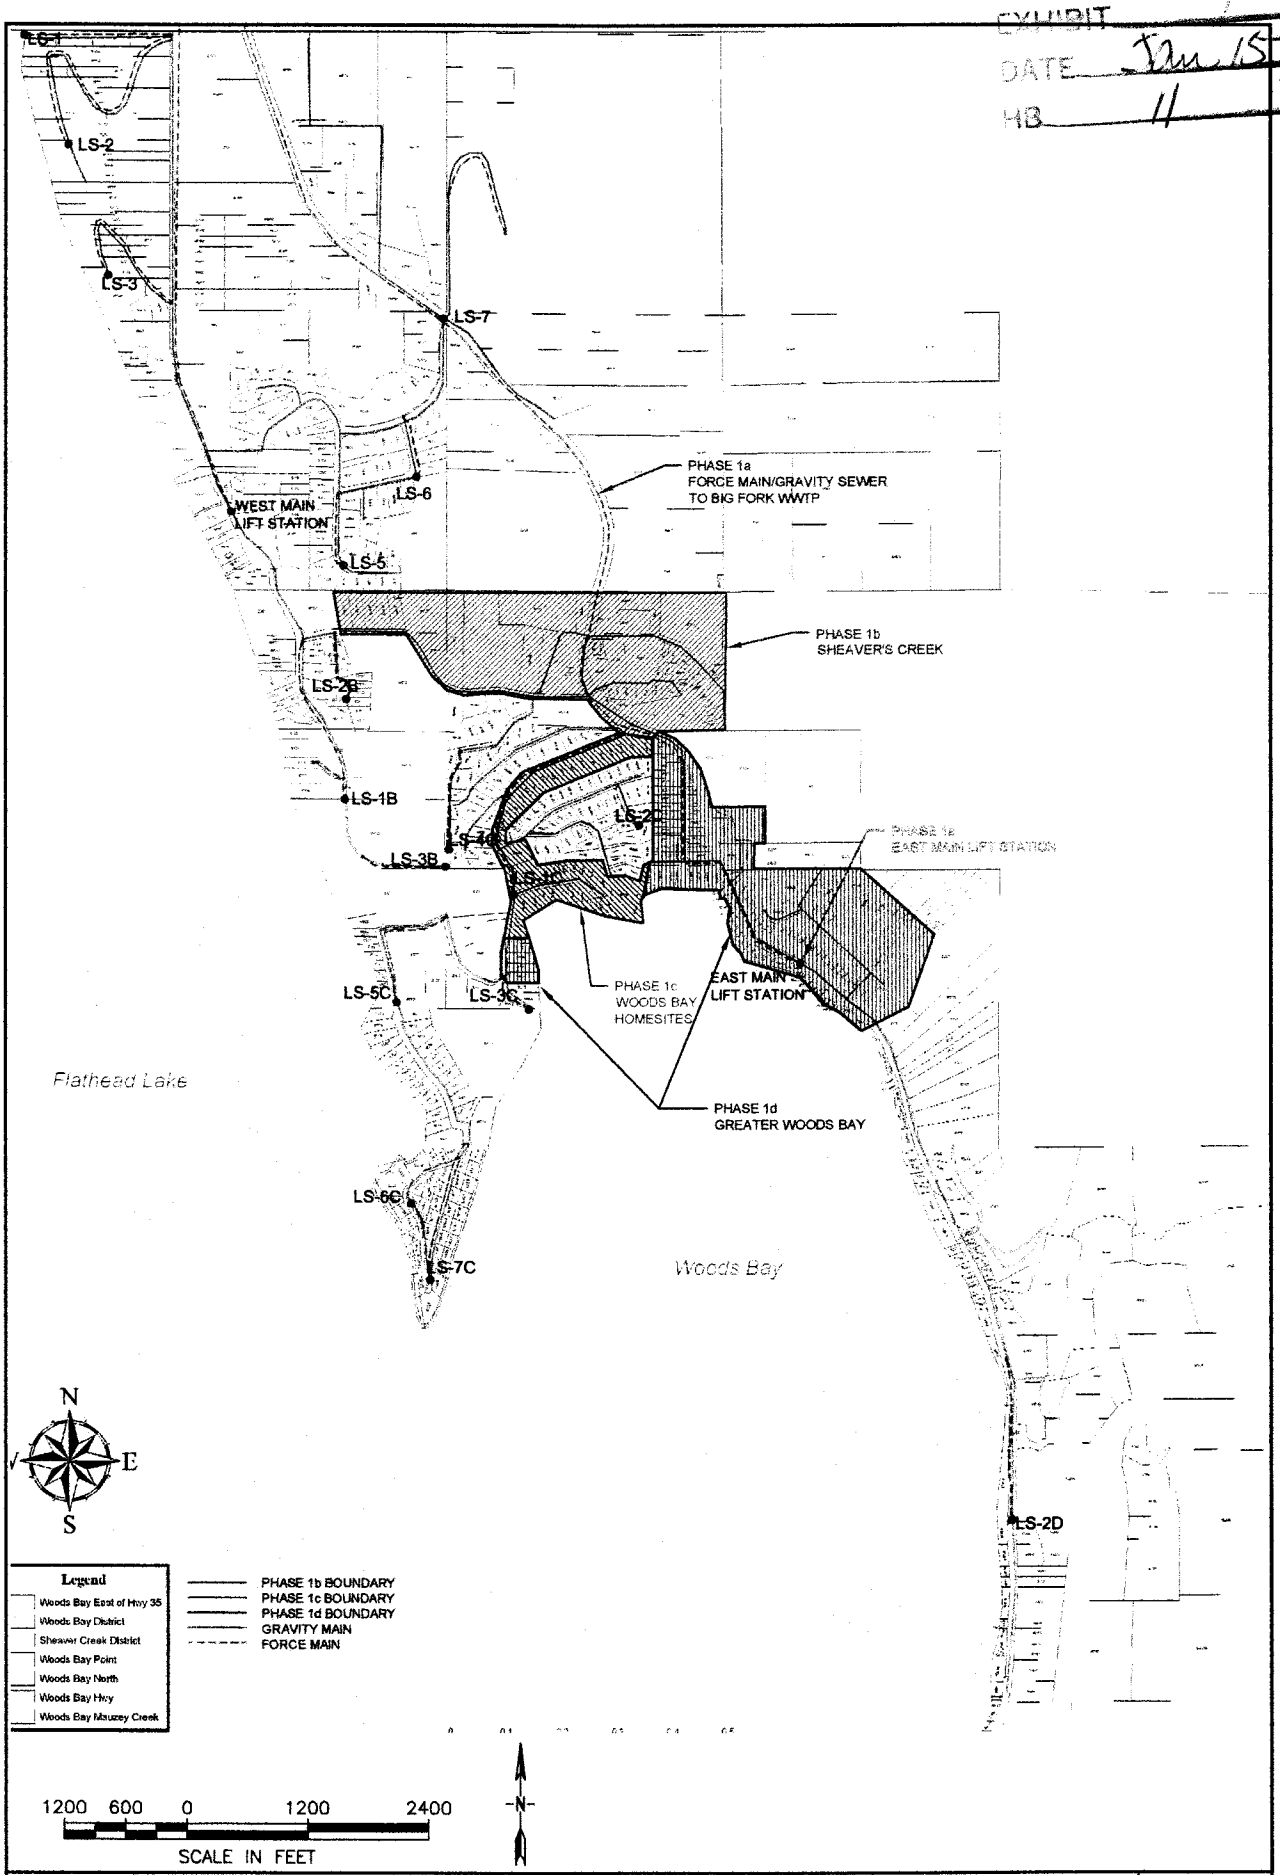

MORRISON MAIERLE, INC.
An Employee-Owned Company
Engineers Surveyors Scientists Planners
1 Engineering Place
Helena MT 59602
Phone: (406) 442-3050
Fax: (406) 442-7862
COPYRIGHT © MORRISON-MAIERLE, INC., 2006

DRAWN BY JMH
CHKD BY URL
APPR BY
DATE 4/2008

GREATER WOODS BAY AREA WASTEWATER SYSTEM
WOODS BAY MONTANA

PHASE 1 IMPLEMENTATION PLAN

PROJECT NO. 1916002

FIGURE NUMBER
FIG. 8-1

R:\1916002\ACAD\Exhibits\Update - Fig 8-1 and 8-2.dwg Plotted by rika lashley on Apr/24/2008