Roundup Water

EXHIBIT NO. 3
DATE 2.18.15
BILL NO. 180

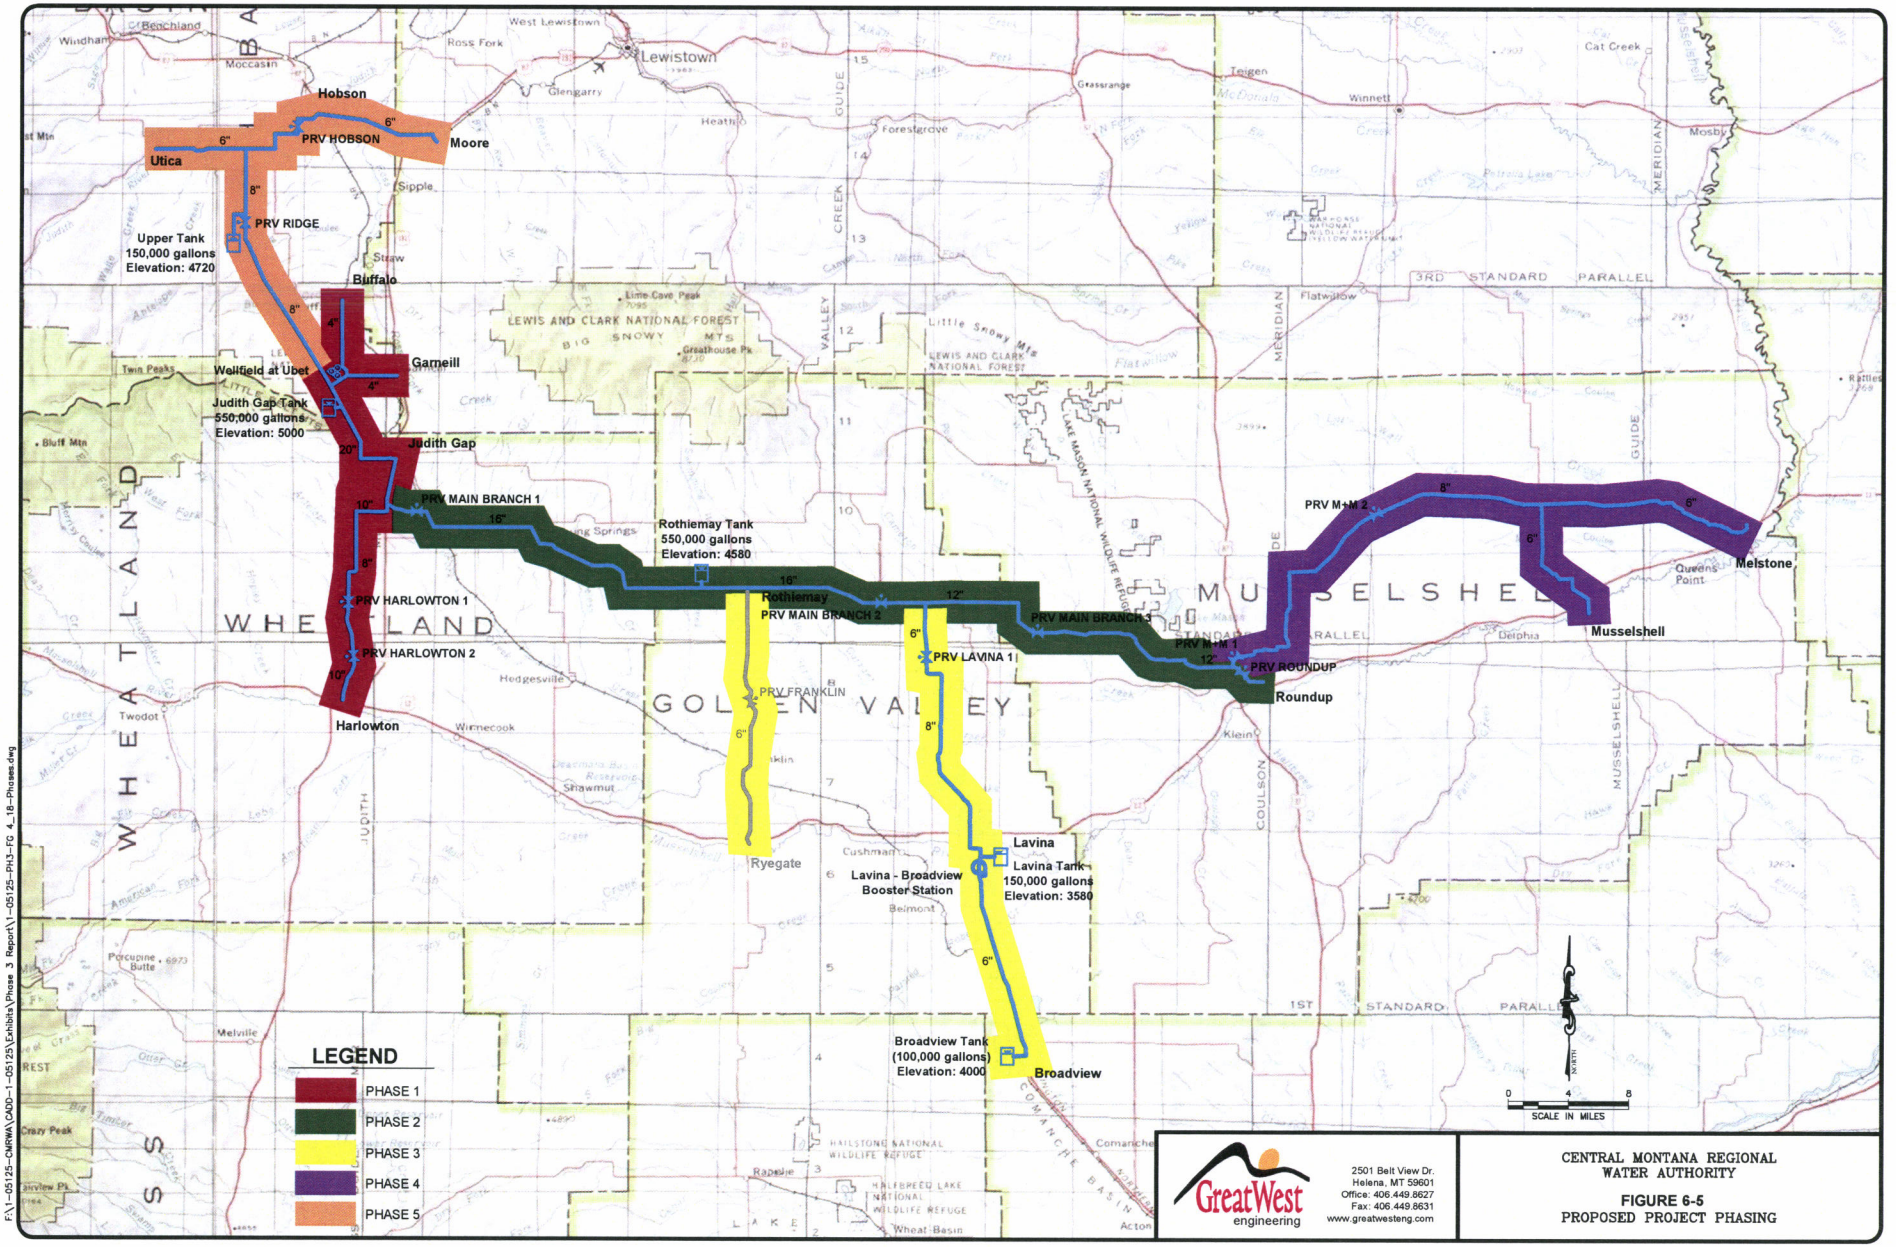

F:\1-05125-CMRWA\CADD-1-05125\Exhibits\Phase 3 Report\1-05125-PH3-FG 4_16-Phases.dwg

GreatWest engineering
2501 Belt View Dr.
Helena, MT 59601
Office: 406.449.8627
Fax: 406.449.8631
www.greatwesteng.com

CENTRAL MONTANA REGIONAL WATER AUTHORITY

FIGURE 6-5
PROPOSED PROJECT PHASING

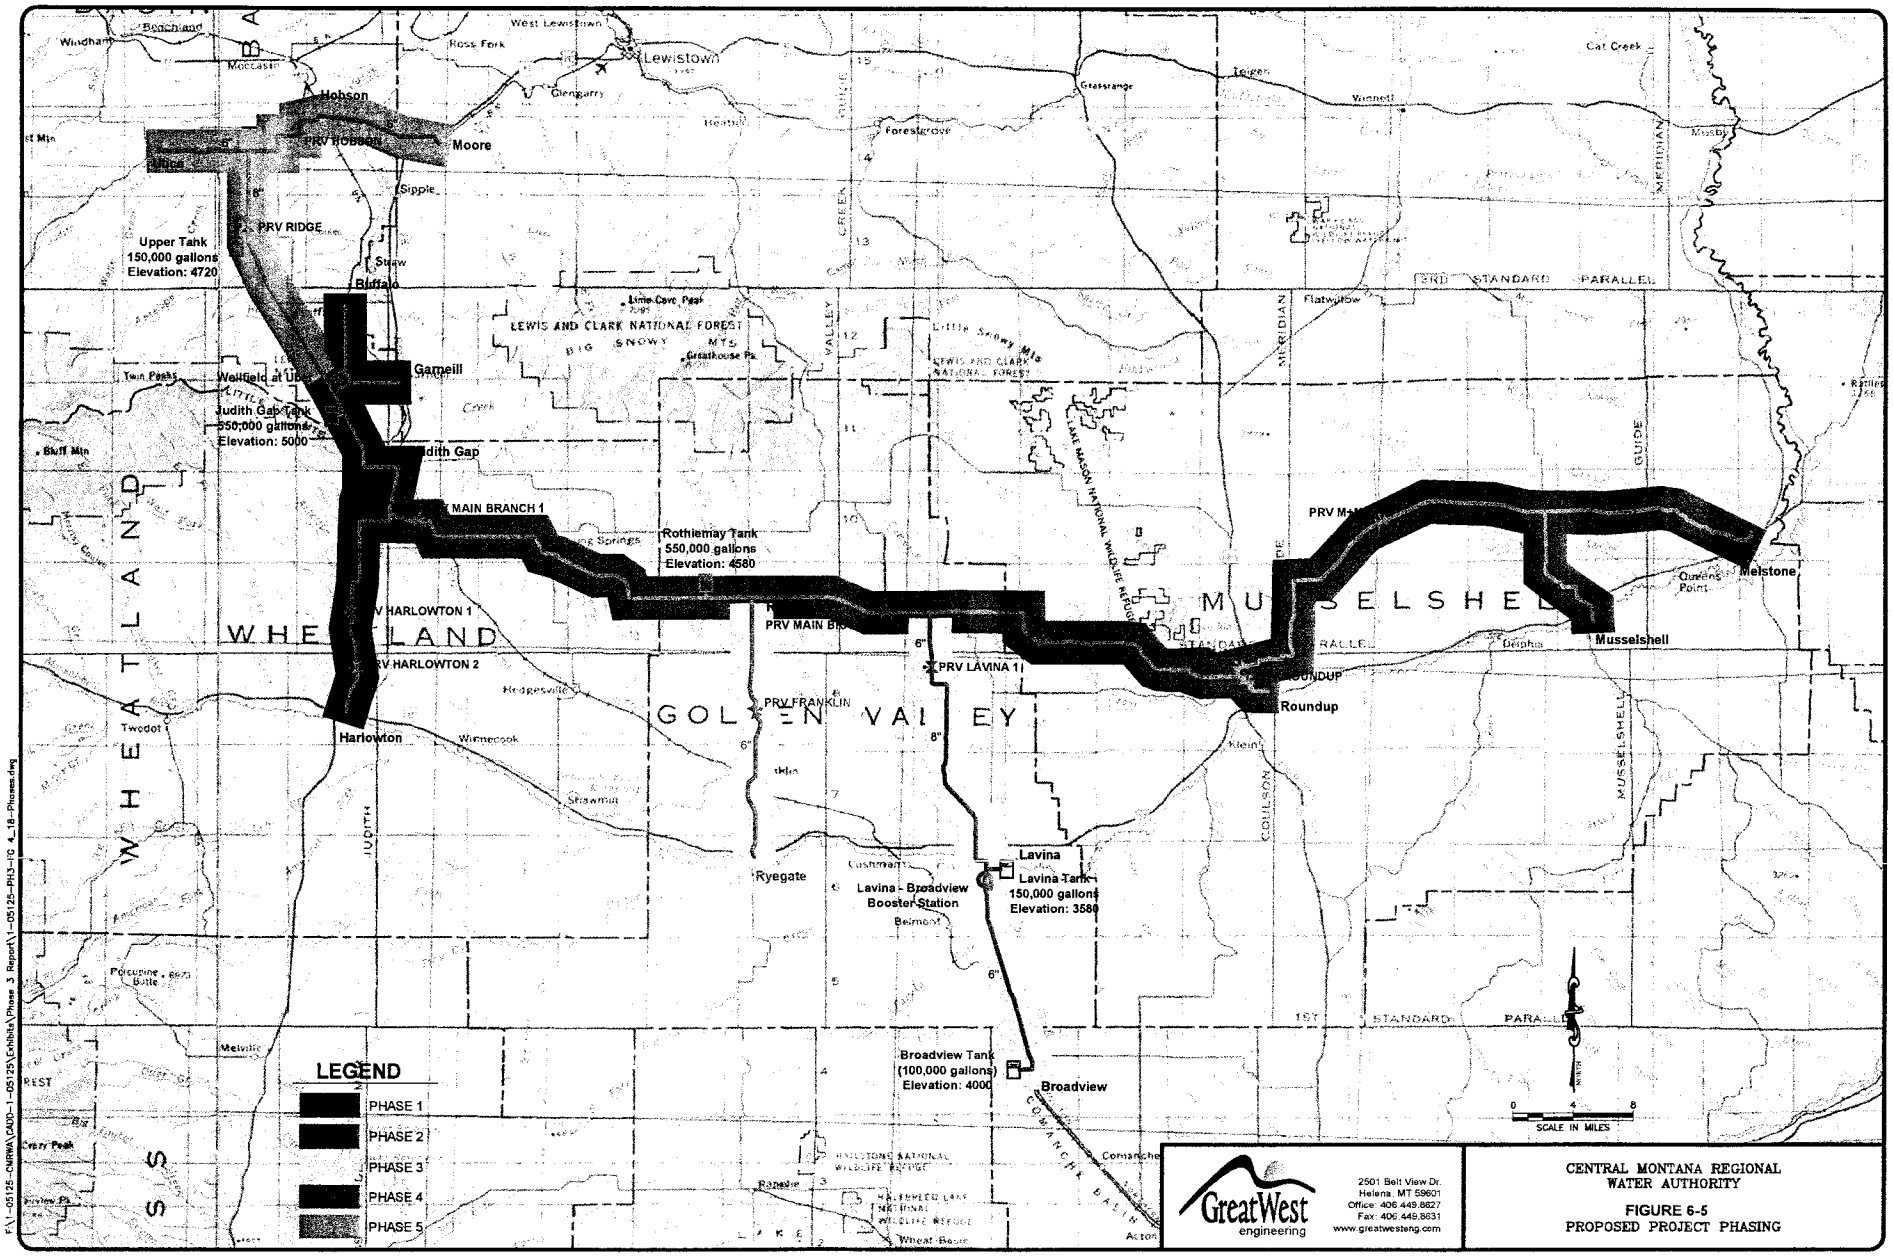

F:\1-05125-CMRWA\CAD-1-05125\Exhibits\Phase 3 Report\1-05125-PH3-FIG 4_18-Phases.dwg